

GOOGLE SITE PLAN
Scale: NTS

SITE PLAN


Scale 1:200

Street




HOUSE PLAN

Scale 1:50

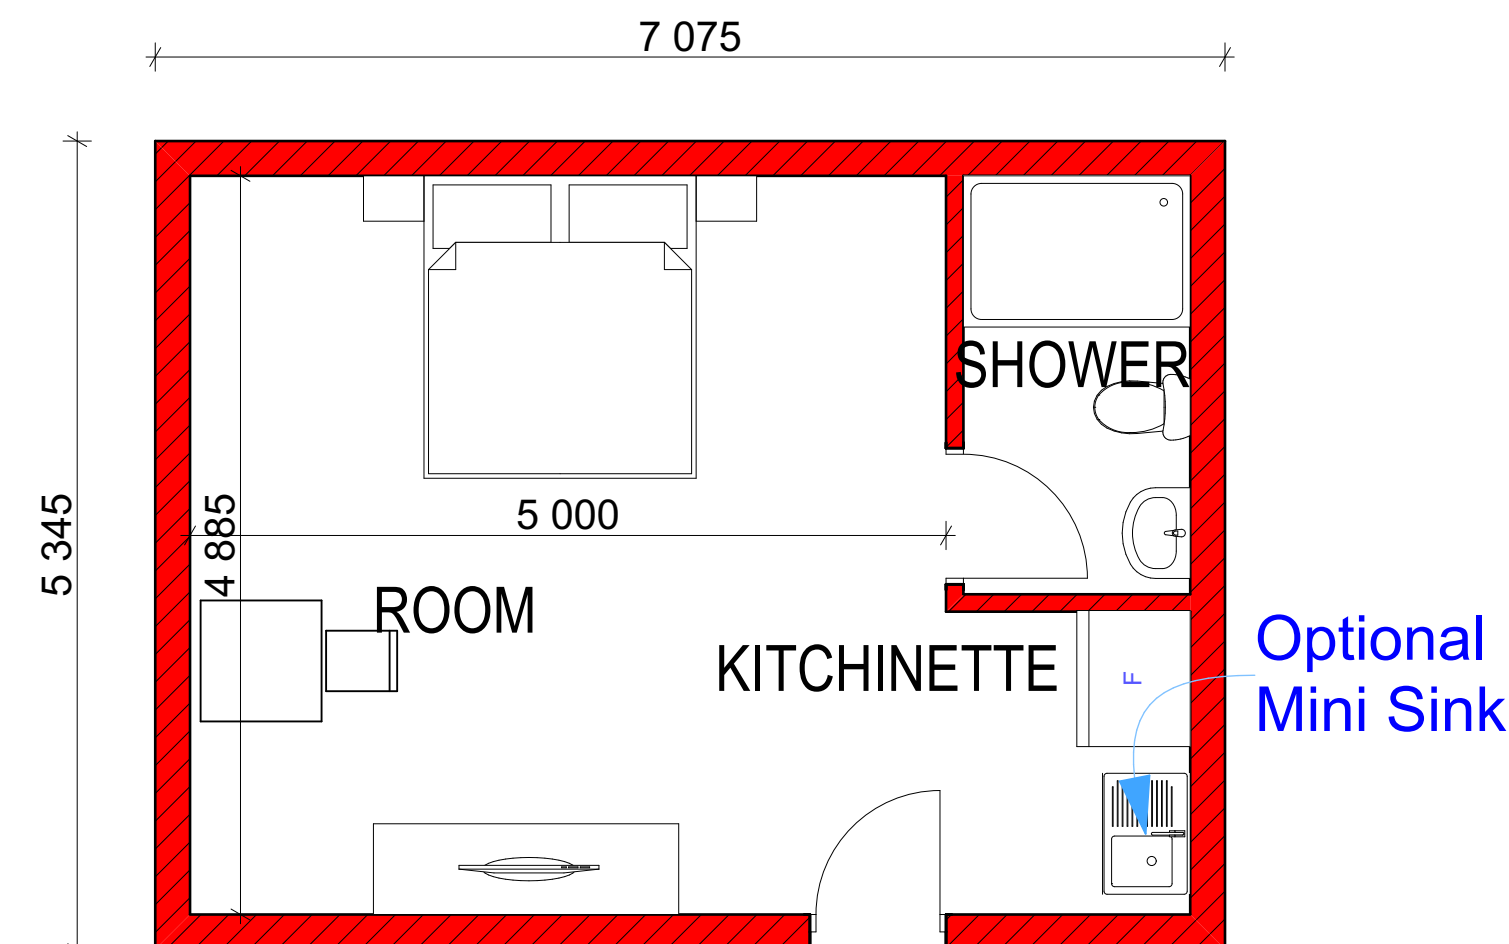

TYPICAL UNIT PLAN

Scale 1:50

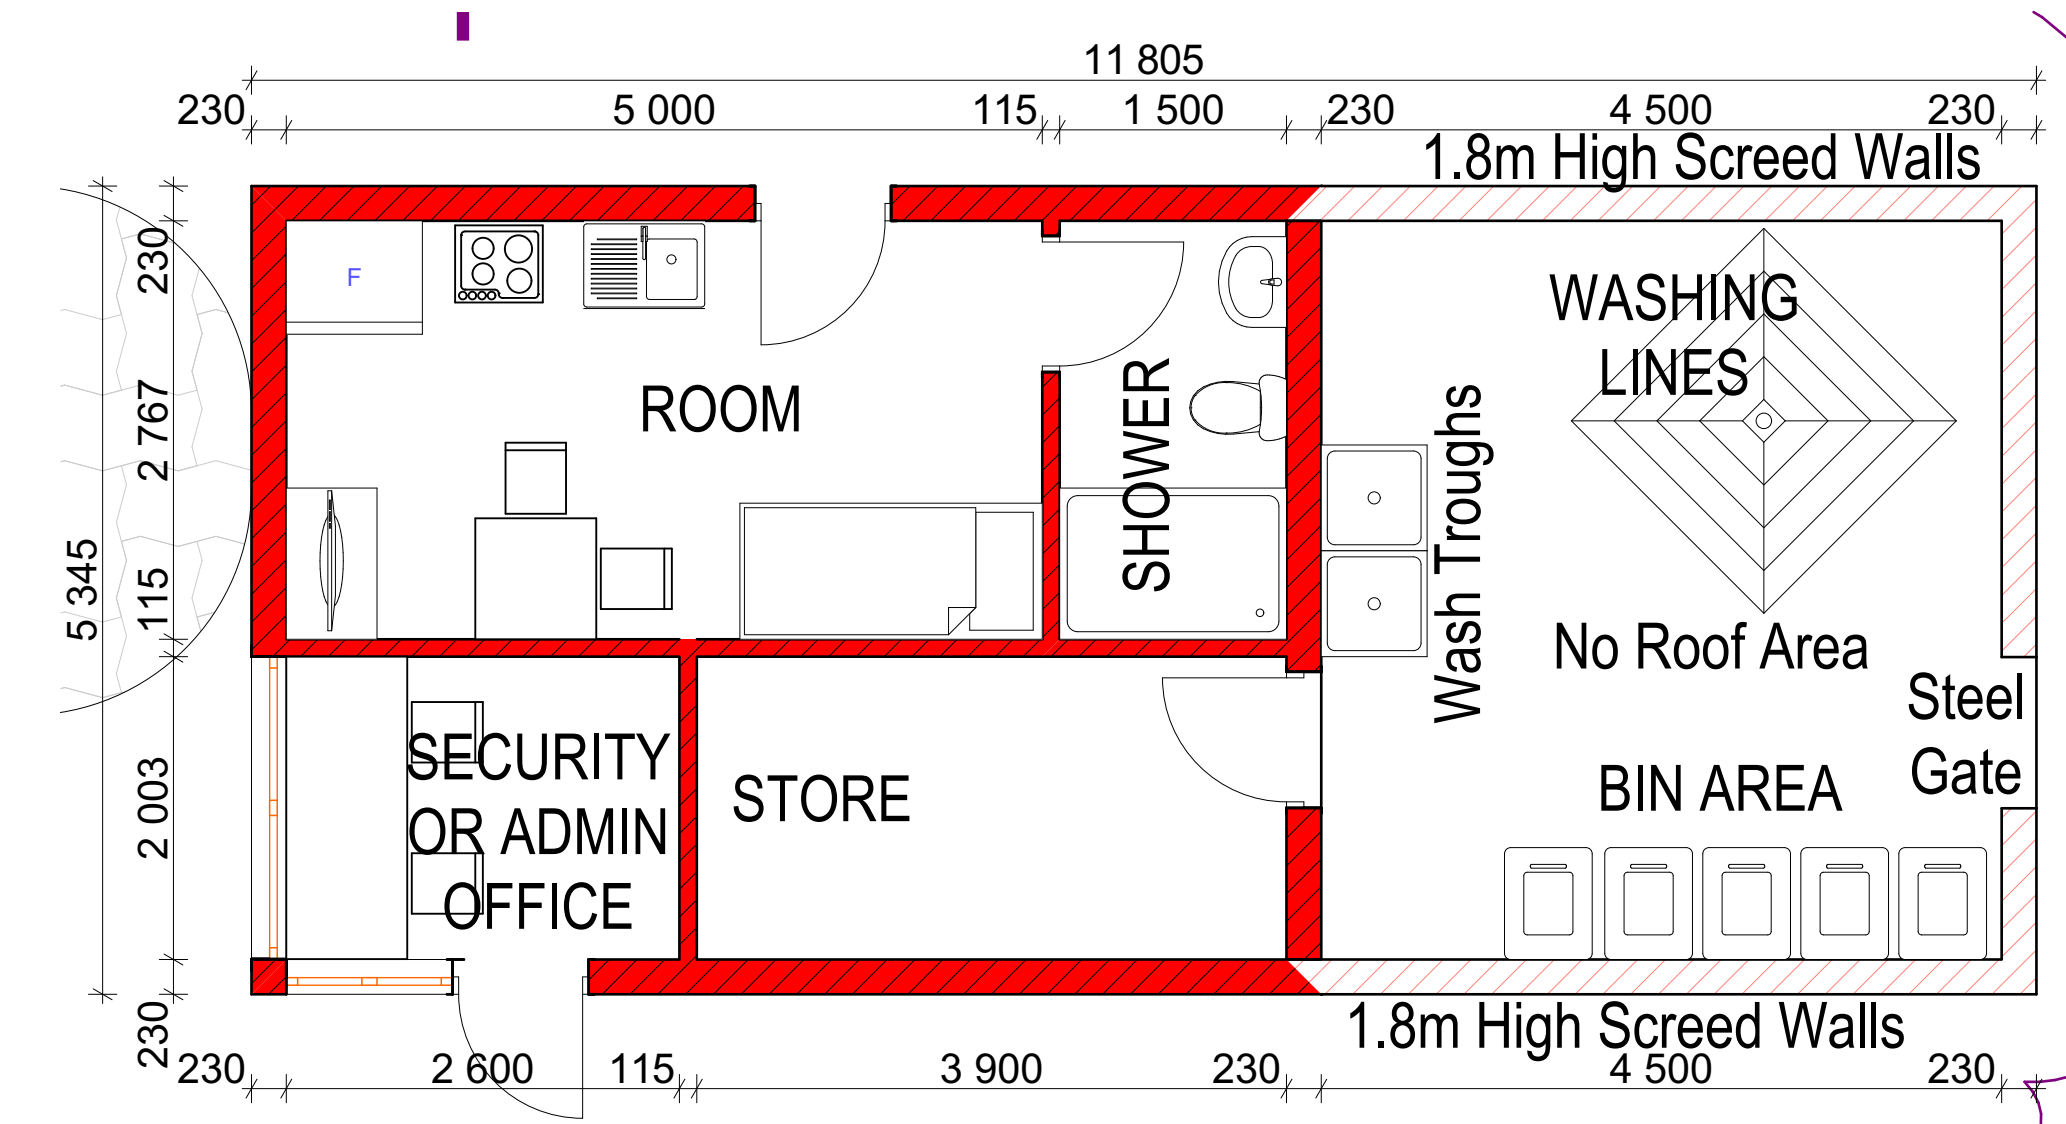

GATE/ SECURITY UNIT PLAN

Scale 1:50

AREA SCHEDULE	
SITE:	4 100.00m²
MAIN HOUSE:	119.00m²
UNIT: X11 @:	38.00m²
TOTAL UNITS:	418.00m²
CAR PORT: X12 @:	20.00m²
TOTAL CAR PORTS:	240.00
GUARD HOUSE:	63.00m²
THATCH: X2 @:	25.00m²
TOTAL:	50.00m²
TOTAL PAVEMENT:	930.00m²
SWIMMING POOL:	48.00m²

PROPOSED HOUSE & UNITS