

Street


SITE PLAN

Scale 1:200




HOUSE PLAN

Scale 1:50

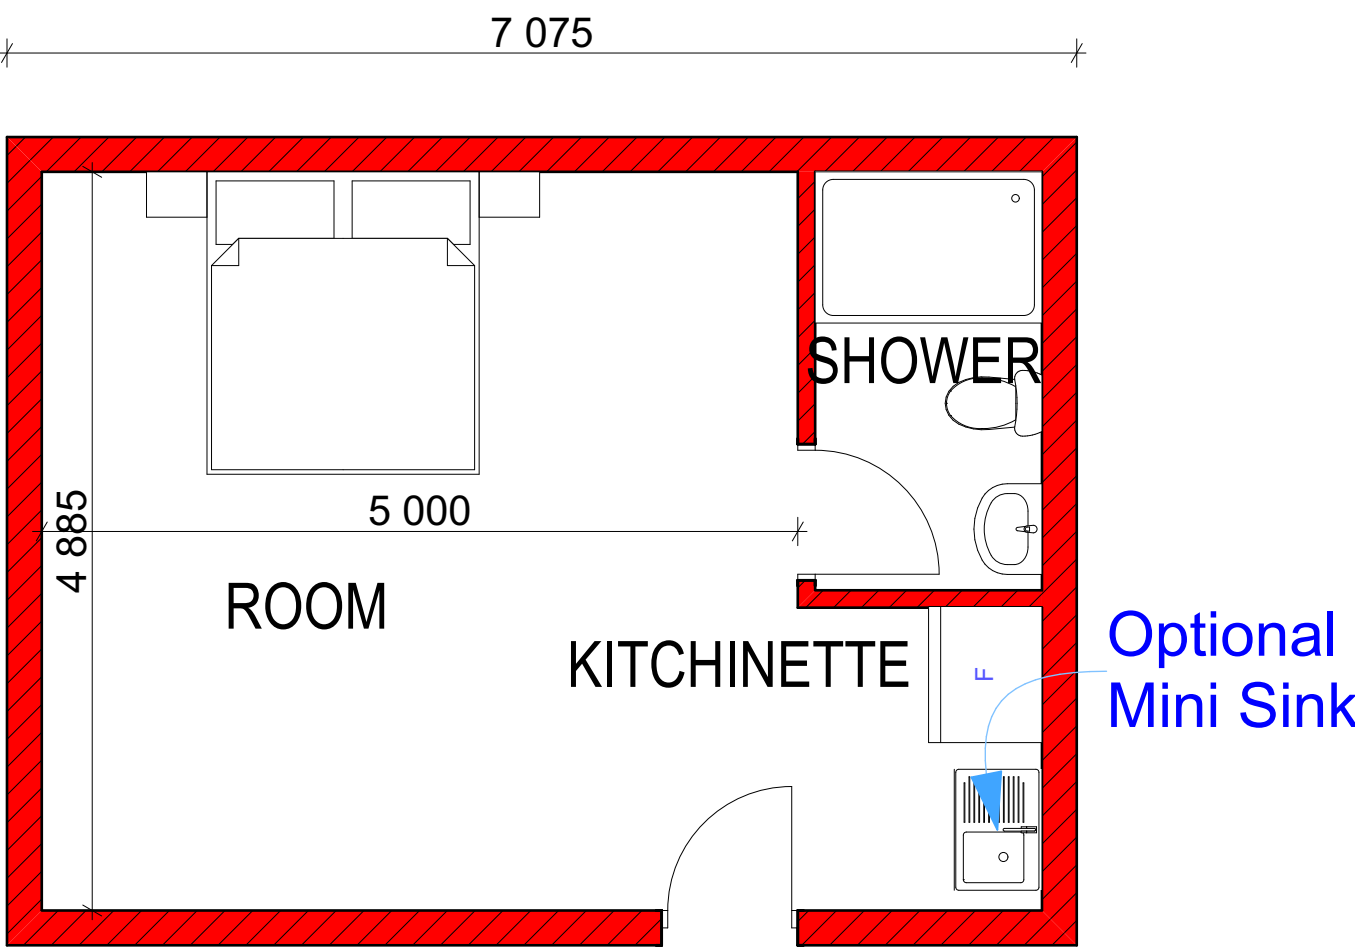

TYPICAL UNIT PLAN


Scale 1:50

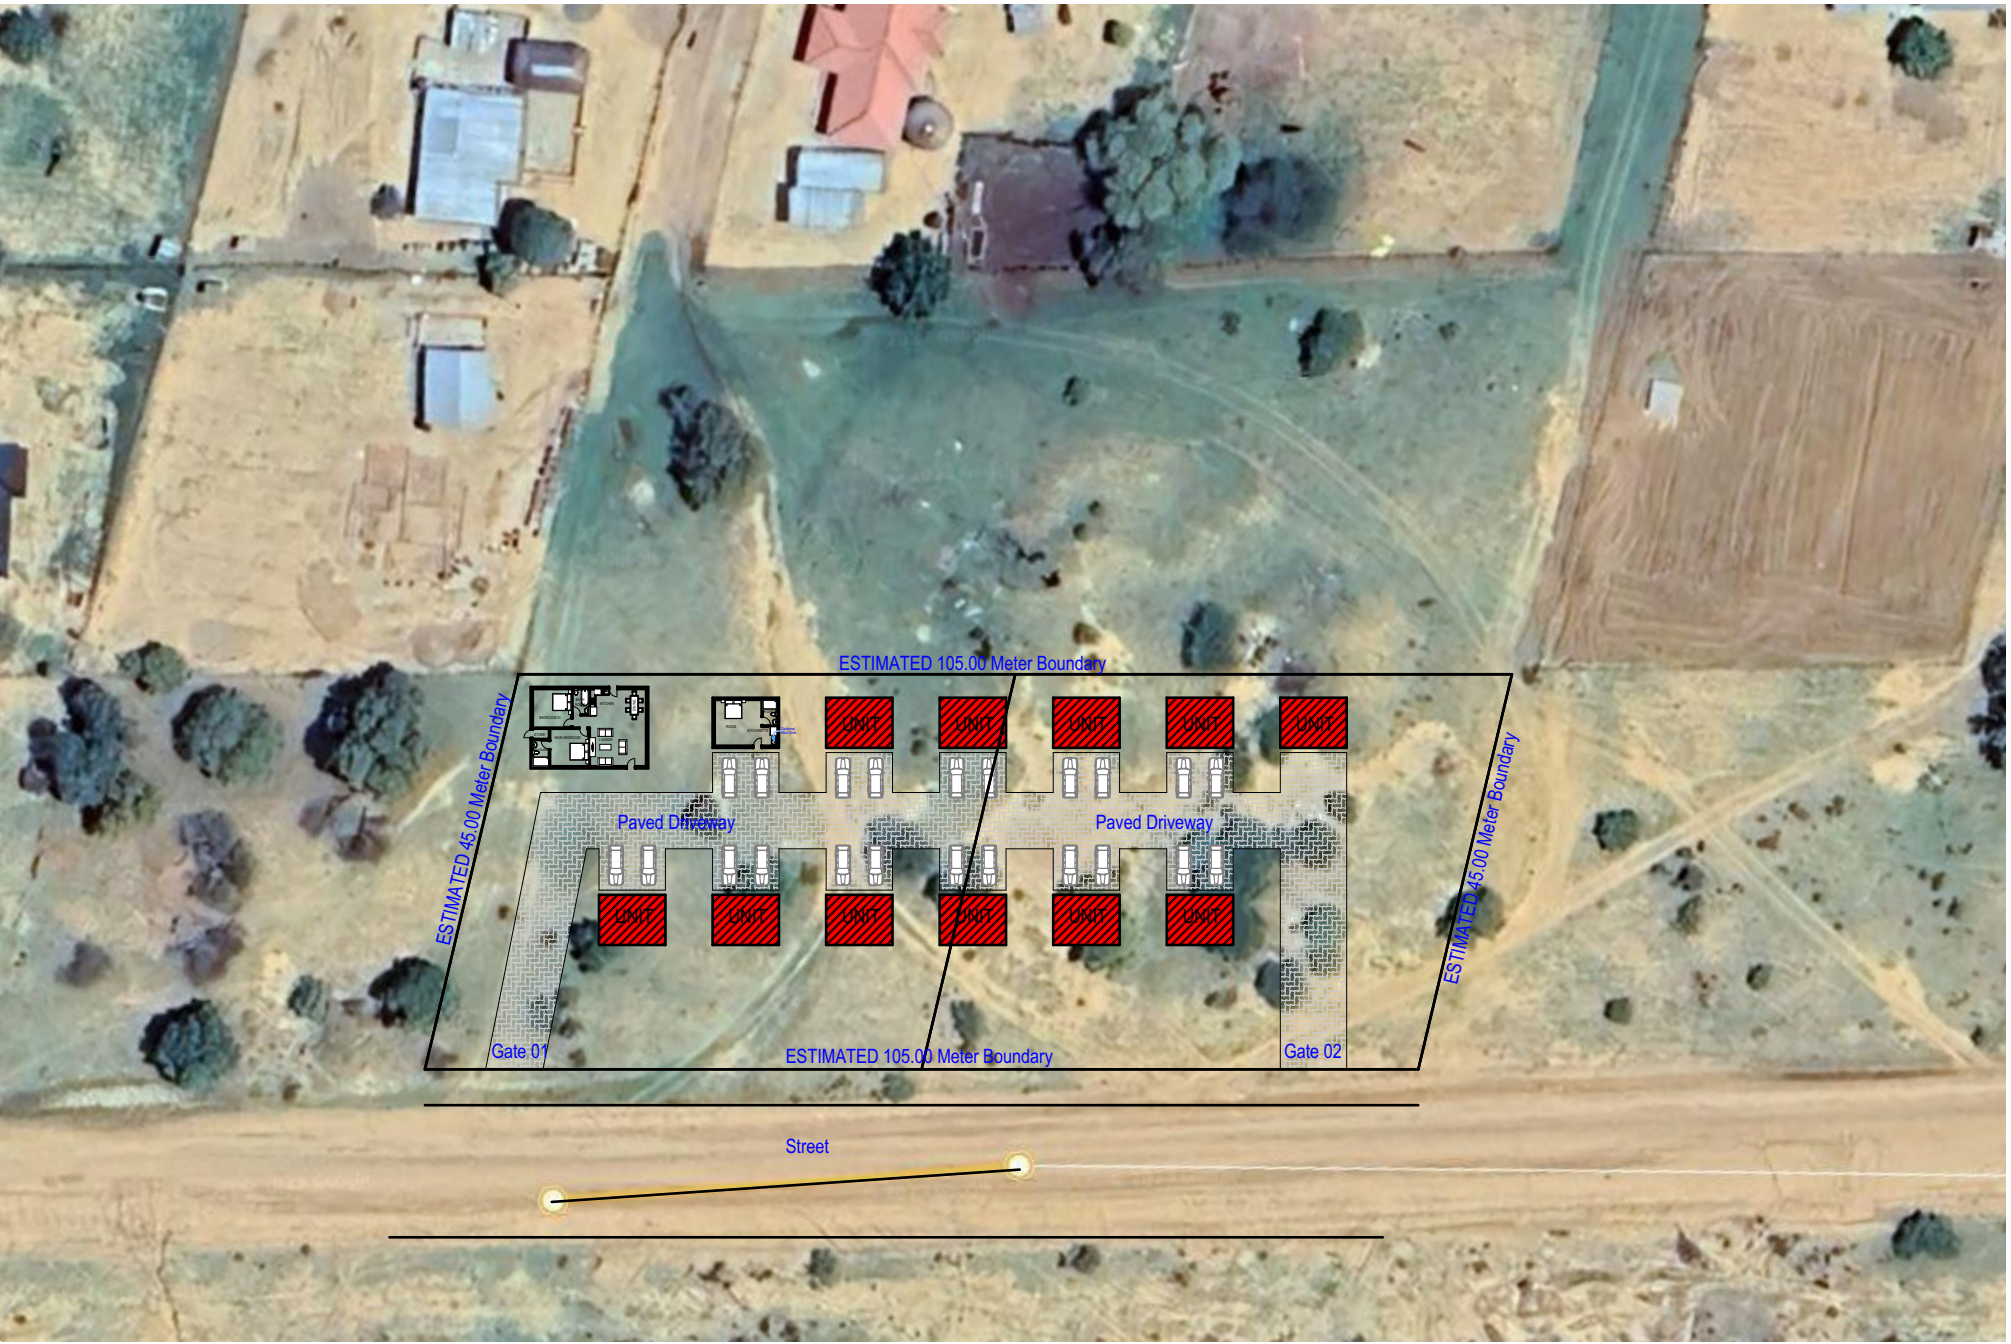

GOOGLE SITE PLAN

Scale: NTS

PROPOSED HOUSE & UNITS

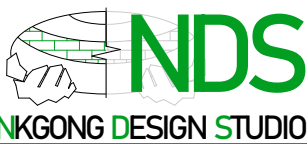

T. Sethibelo  
076 036 2836  
Sep 2023  
Design